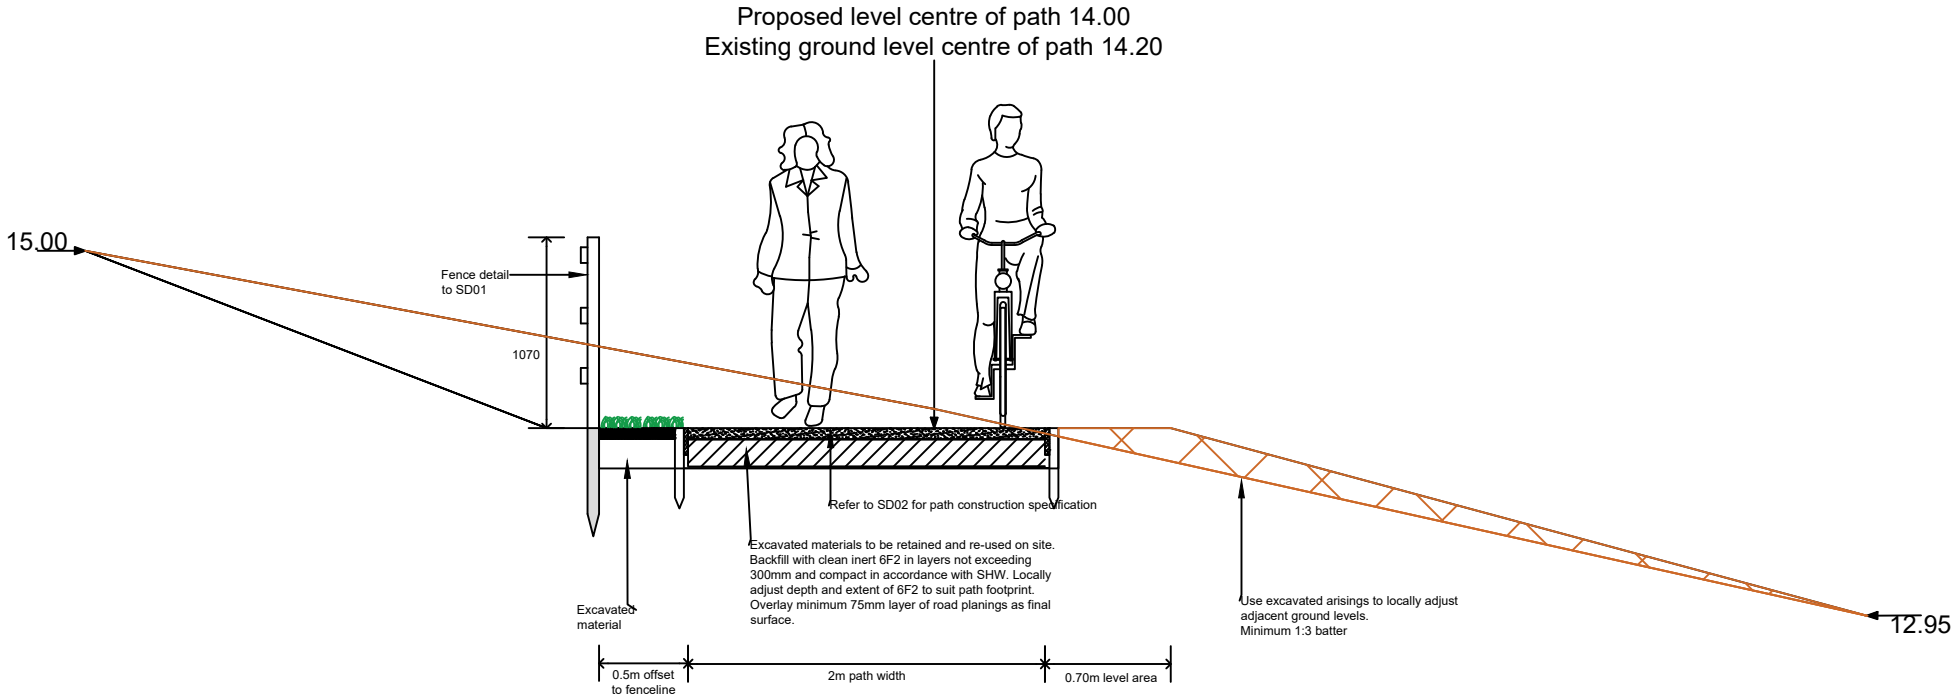

Cross section 10 - Typical path construction detail

sustrans
JOIN THE MOVEMENT
58 Oxford Street, Birmingham, B5 5NR
0121 633 5500 www.sustrans.org.uk

Project:
145042 SPALFORD TO SOUTH CLIFTON

Title
Cross section 10 with typical shared path construction

Drawn:	Checked:	Date:	Scale at A4:
MMI	MP	10/01/24	1:25

Status: FOR TENDER

Drawing No: 15042-CN-SD-00-D10

Revision: -

Note: Permeable subbase throughout using a minimum of 125mm 20-5 Carboniferous limestone and minimum 25mm layer of 2-6mm Carboniferous limestone as a top layer.

Larger stones will act as a filter to allow water to seep slowly into the ground.

© Crown copyright and database rights 2015 Ordnance Survey 100035971 / 0159